Name of work: Desilting and Resetting of drain and Re Asphalting to 8th B Cross, 9th Cross 15th, 18th main and other Cross Roads in Ward no: 14 Bagalagunte

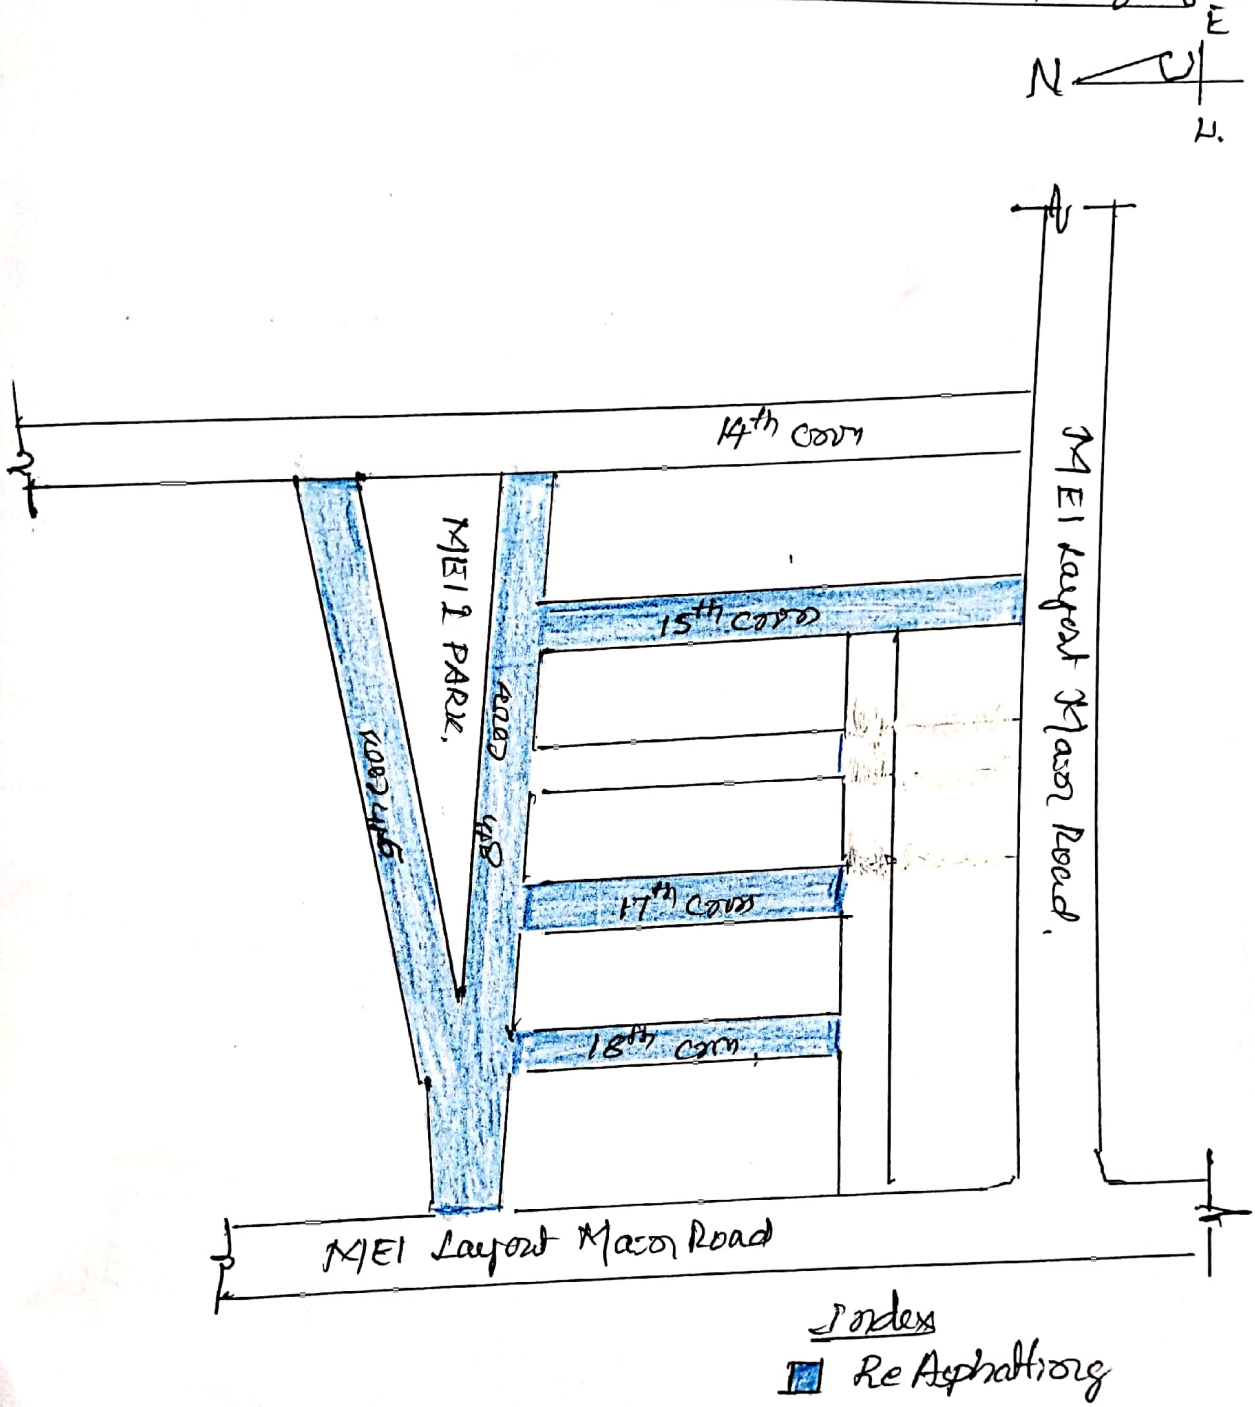

Assistant Executive Engineer
T. Dasarahalli Sub Division
Bagalagunte, BBMP
Bangalore-560073

Scanned with CamScanner